
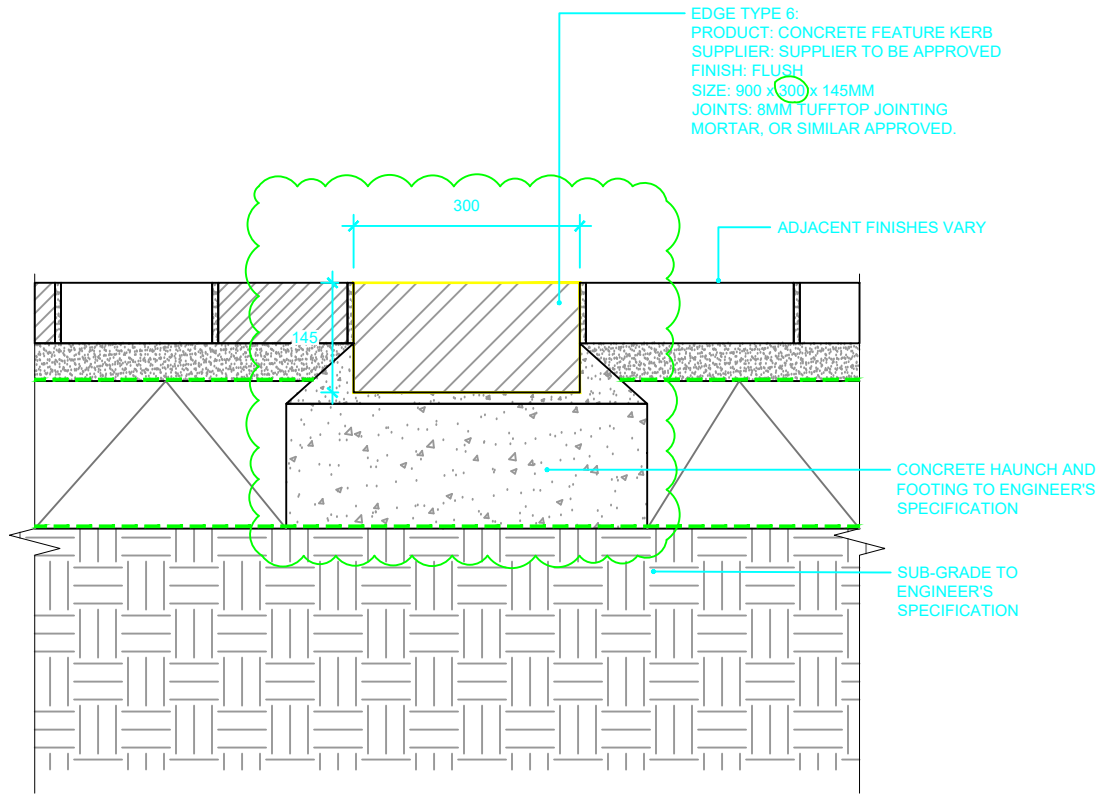


PLANNING


© 2024 RAAMP

- Notes
1. This drawing has been prepared in accordance with the scope of RAAMP's appointment with its client and is subject to the terms and conditions of that appointment. RAAMP accepts no liability for any use of this document other than by its client and only for the purposes for which it was prepared and provided.
  2. If received electronically it is the recipients responsibility to print to correct scale. Only written dimensions should be used.
  3. Where applicable Ordnance Survey (c) Crown Copyright 2023  
All rights reserved.

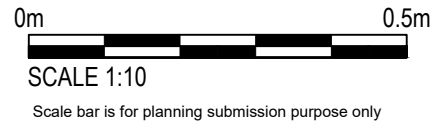



01 EDGE TYPE 6: CONCRETE FEATURE KERB (300mm WIDE) OVER MADE GROUND

613 SECTION SCALE 1:10

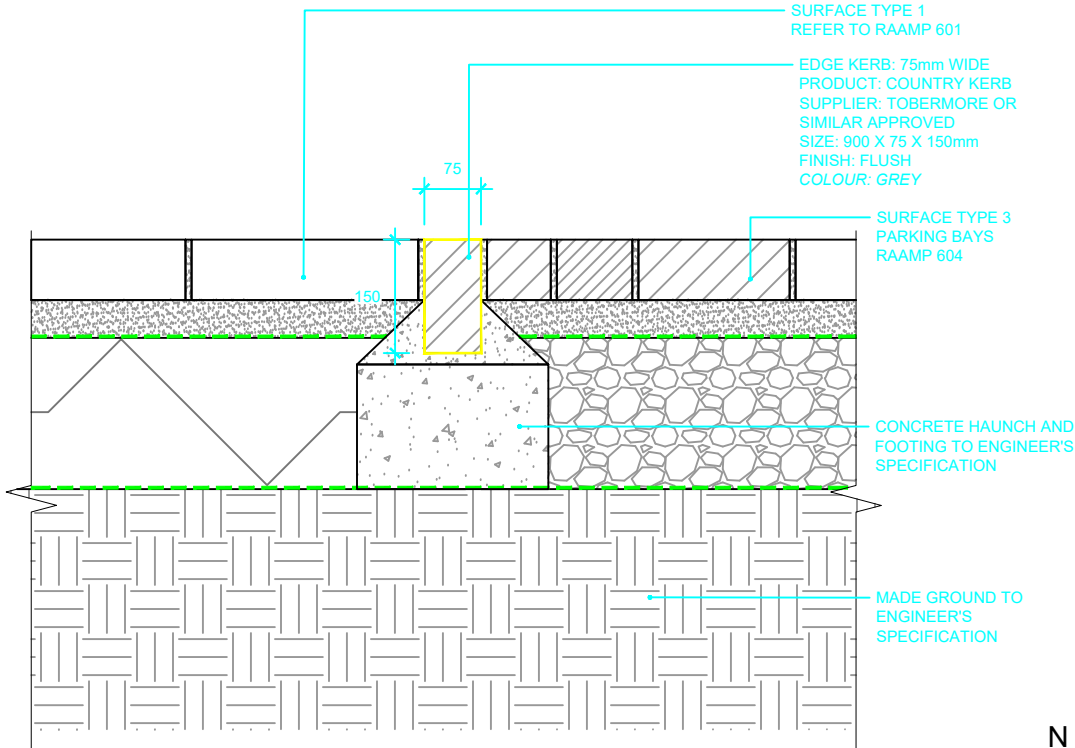


03 75mm WIDE EDGE: GRANITE AGGREGATE EDGING KERB TO PERMEABLE PAVING AREAS

613 SECTION SCALE 1:10

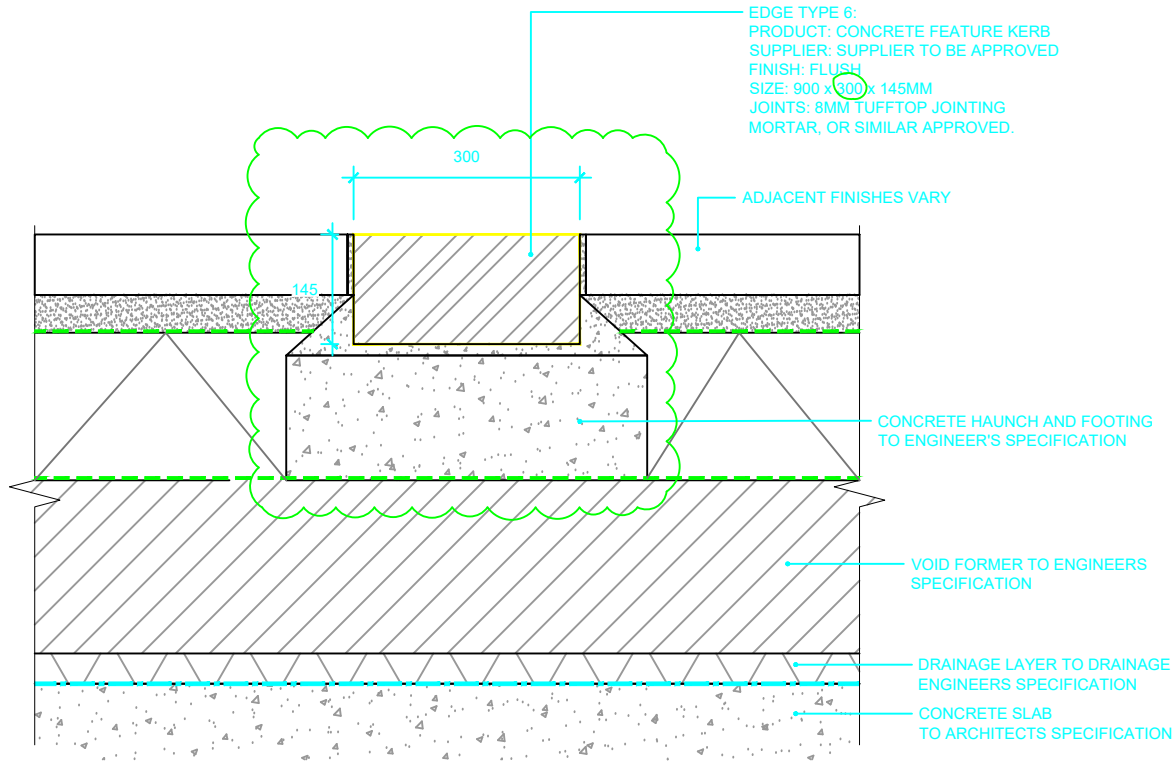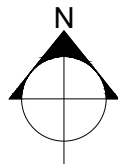

02 EDGE TYPE 6: TYPICAL CONCRETE FEATURE KERB (300mm WIDE)

613 SECTION SCALE 1:10

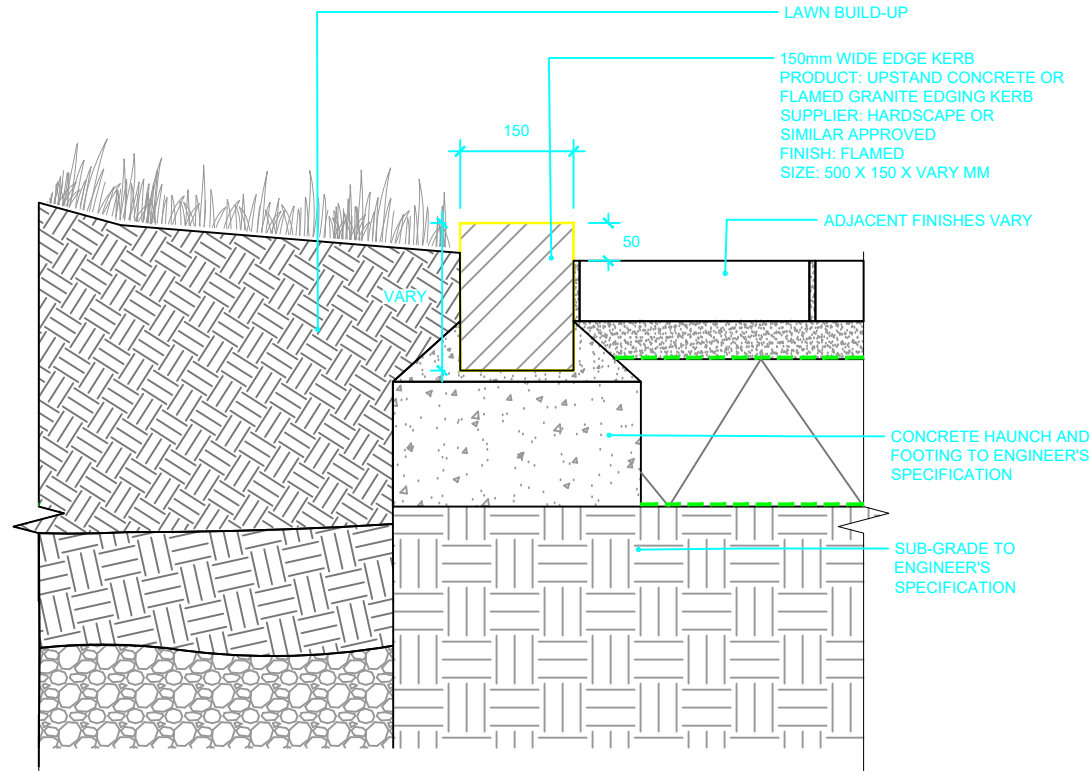

04 EDGE 150mm WIDE UPSTAND CONCRETE / GRANITE EDGING KERB

613 SECTION SCALE 1:10

RAAMP

REVILL ARCHITECTS AND MASTER PLANNERS

T: 07436 393167  
E: andrerevill@raamp.co.uk

arb  
Architects  
Registration  
Board

AECB  
Building  
knowledge

Client MEDWAY DEVELOPMENT COMPANY LTD

Project CHATHAM WATERFRONT RIBA STAGE4

Title LANDSCAPE DETAIL PLAN  
TYPICAL SURFACE PAVING  
DETAIL, ADJACENT TO BLOCK D

Status Drawn By PM/Checked by  
PLANNING YT AR

Job Ref Scale @ A3 Date Created  
RAAMP 1:10@A3 MAY 2024

RAAMP Drawing / Figure Number Rev  
18.037-RAAMP-V1-00-DR-L-613-S3-P2